FLOOR PLAN & INTERIOR FURNISHING LAYOUT FOR CANARA BANK BRANCH IN KOILKUNTLA, KURNOOL DISTRICT.

9" BRICK WALL

9" STRONG ROOM WALL

PAVEMENT - TILES

4.6" PROPOSED COMPOUND WALL

3" ALUMINUM GLASS PARTITION WALL

N NE E SE S SW W NW

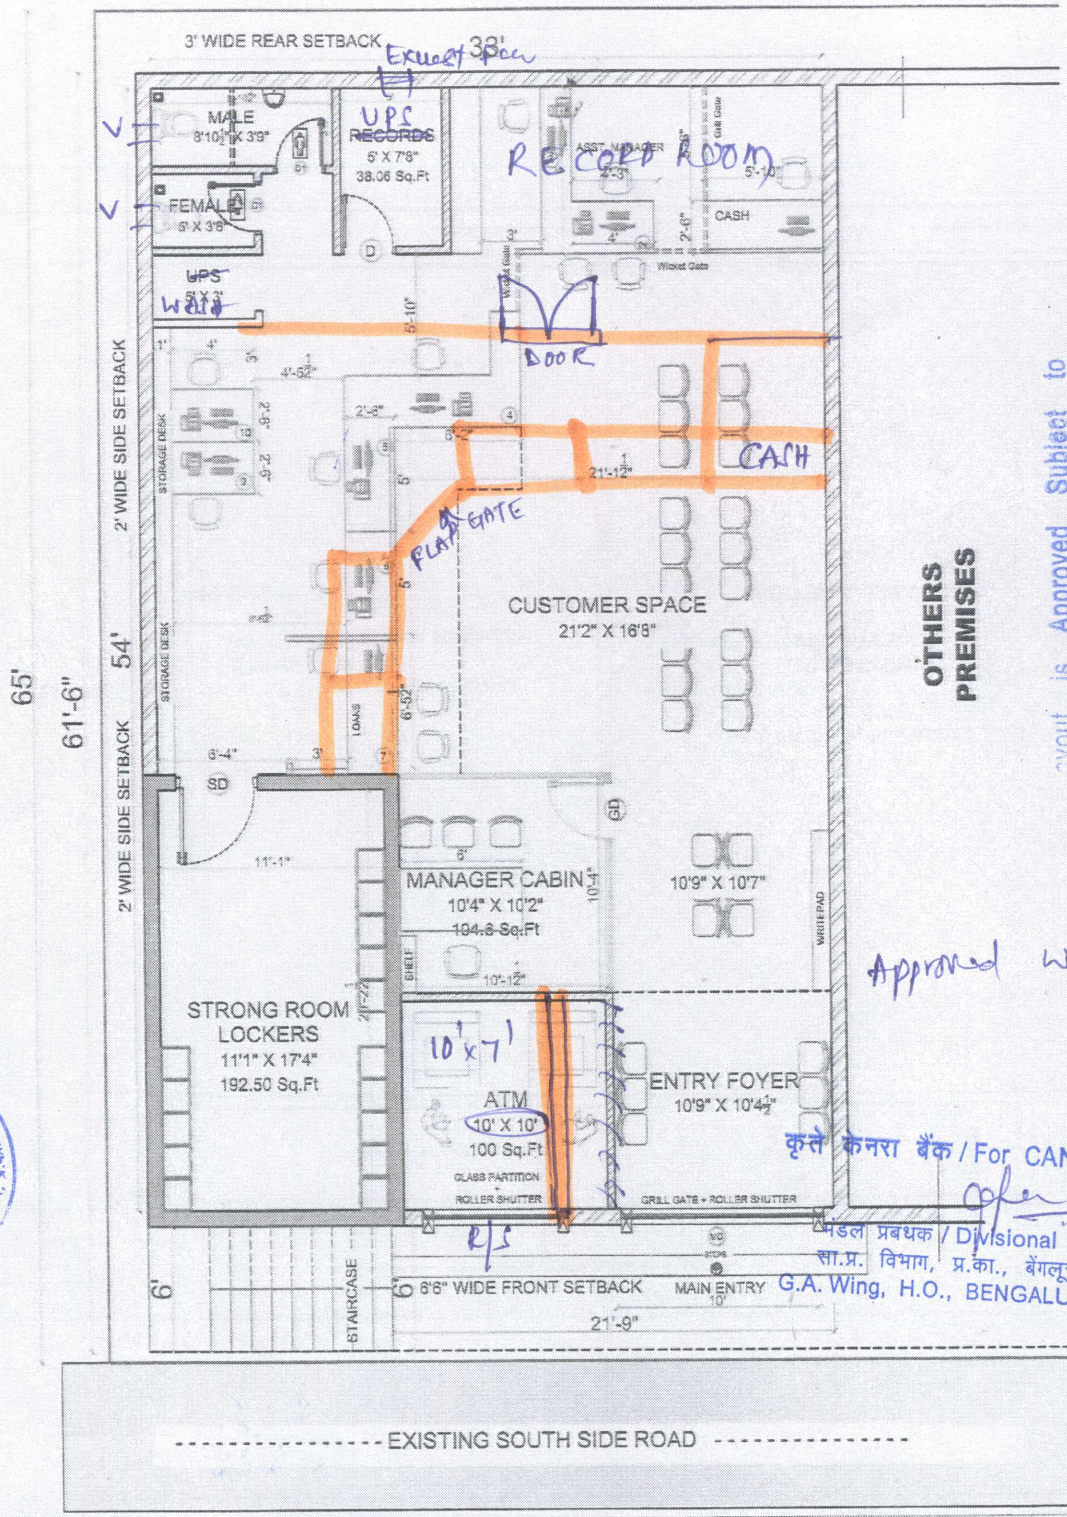

Approved with modifications

Layout is Approved Subject to compliance of observations made vide Ref. No. 202/2024-25 Date: 12/11/2024

कृते केनरा बैंक / For CANARA BANK

मंडल प्रबंधक / Divisional Manager
सा.प्र. विभाग, प्र.का., बेंगलूरु - 560 004
G.A. Wing, H.O., BENGALURU - 560 004

AREA STATEMENT:
CARPET AREA
1782.00 SQ. FT

UNITS : Feets and Inches

Sheet No. 2

Scale : 1 : 100

GROUND FLOOR PLAN

Architectural Layout

Schedules :

Doors :

MD	8' X 7'	Main Door
SD	4' X 7'	SS Door
D1	3' X 7'	Door
GD	3' X 7'	Glass Door

windows :

W	5' X 4'	Windows

ventilators :

V	2' X 1'6"	Ventilators

G J CONSULTANTS
Architects | Planners | Valuers
Ar. Ganesh Srivastav
B.Arch (Manipal), M.Arch (Advanced Architecture)
9632671495