OPTION-03-R1

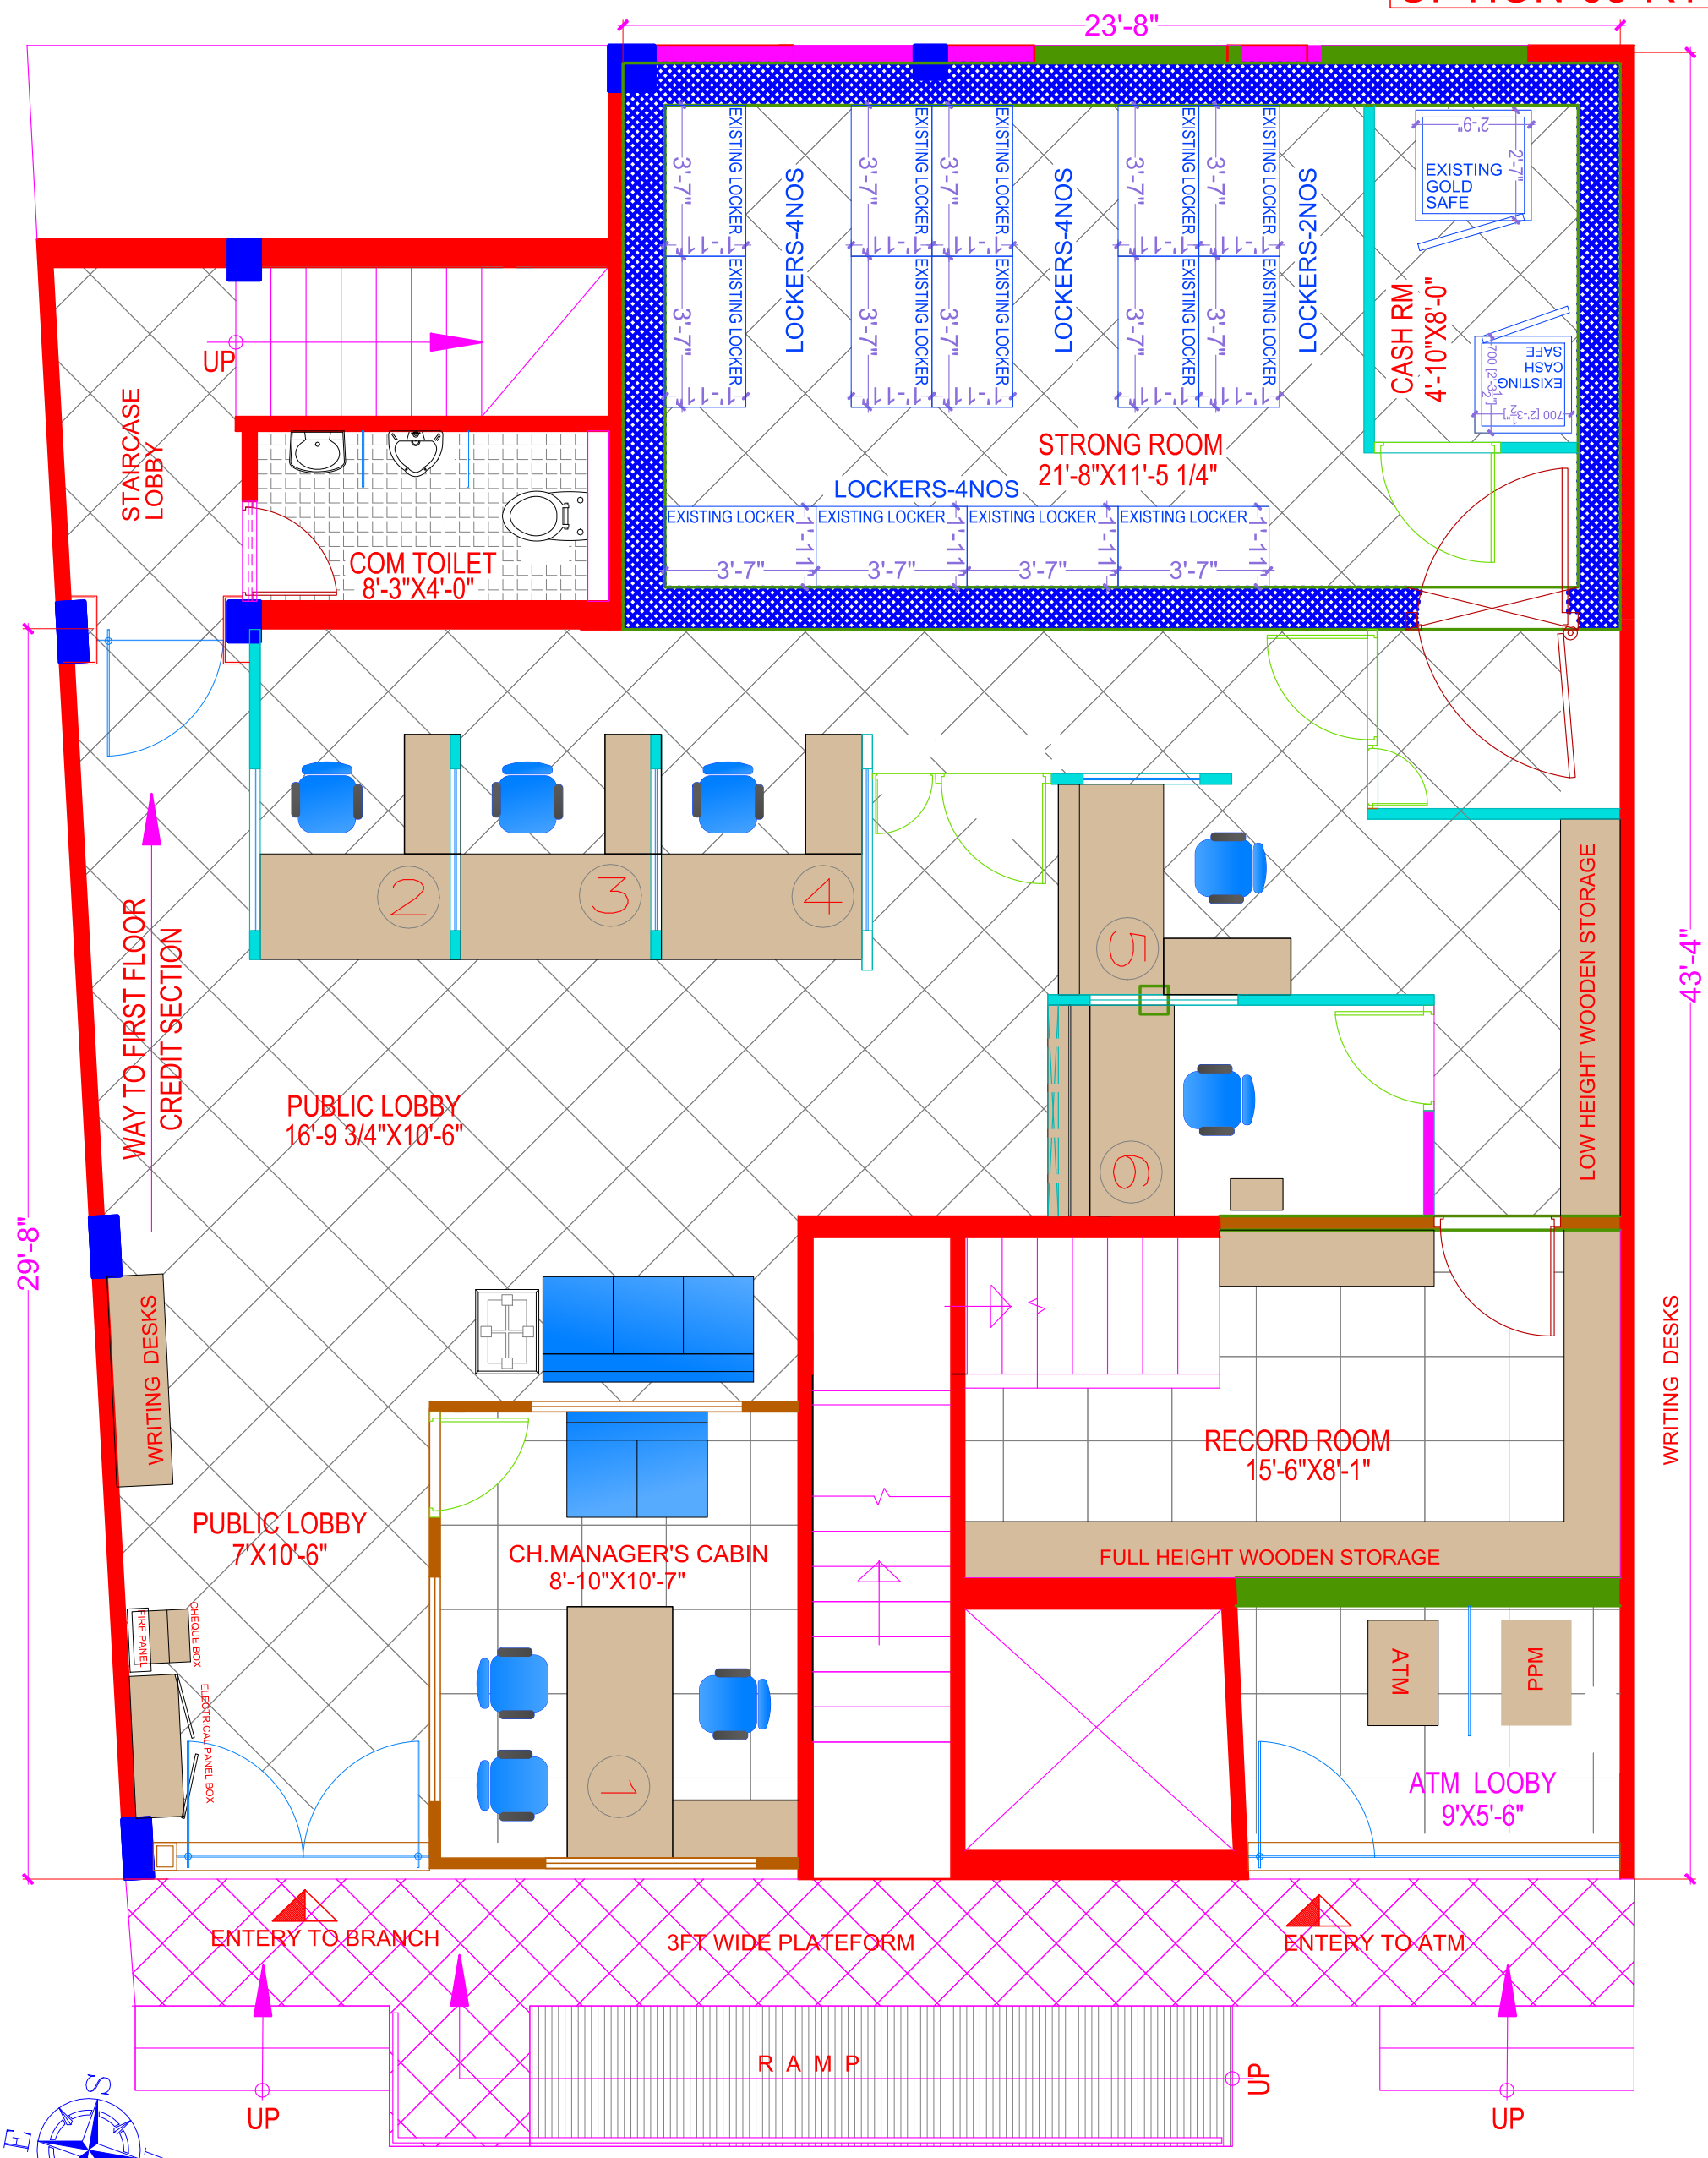

GROUND FLOOR PLAN

CONCEPTUAL	TITLE: CONCEPT PLAN	CONSULTANT	DWG NO - 1000/D/01/RIV/00
PROJECT: BANK OFFICE INTERIOR FOR "CANARA BANK" BRANCH AT MHOW (M.P.)		A-LINE ARCHITECTS 18,AMRIT PALACE COLONY NIPANIA INDORE,(M.P.) PH:-98263 33262,0731 4227762 e-mail:- alinearchitects@gmail.com	NORTH

RIV. NO.	DISCRIPTION	DEALT BY	DATE

SCALE :	NTS
DESIGN	AR.BRAJESH SHARMA
DATE :	24.09.2025
DEALT BY	ABS

THIS DRAWING IS THE PROPERTY OF CONSULTANT AND SHOULD NOT BE PRODUCED / USED WITHOUT WRITTEN PERMISSION