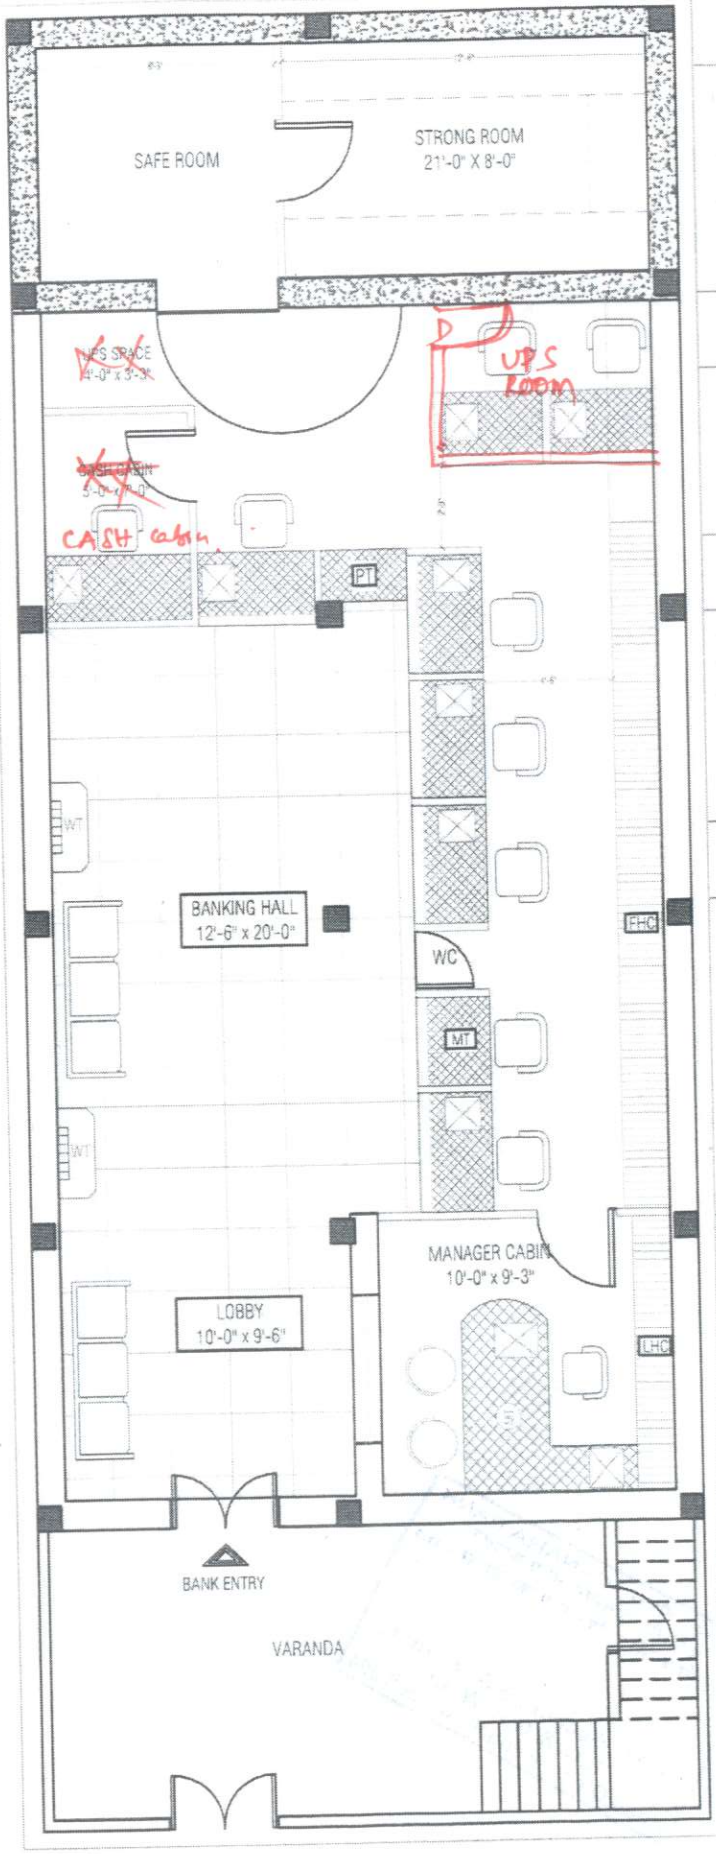

NOTE:

PROJECT :

PROPOSED INTERIOR FOR :
CANARA BANK
POTHALAPADU BRANCH

AREA :

TOTAL CARPET AREA: 1000. Sft
TOTAL BANKING AREA. 1005. Sft
TOTAL HALL AREA: 302.5 Sft

OPTION - 01

DRG TITLE :

INTERIOR LAYOUT
DRWAINGS

DESIGNED BY Ar SOHAIL
DRAWN BY FAYAZ
CHECKED BY Ar.SOHAIL
DATE 11-06-2025
SCALE NTS

NORTH

N

ARCHITECT

MOHAMMED SOHAIL
DREAM DESIGNS
ARCHITECTS
AND ENGINEERS
KURNOOL - HYDERABAD
CELL 8790590181

Layout is Approved Subject to compliance of observations made vide Ref. No. 866/105-26 Date: 19/02/2026

कृते केनरा बैंक / For CANARA BANK

मंडल प्रबंधक / Divisional Manager
ई.पी.सी. अनुभाग, आर.सी.व जी ए विभाग, प्र. का., बेंगलूर - 04
E.P.C. Sec. G.A. Vertical, R.C. & G.A. Wing, H.O. B'luru - 04

Manager (Tech)