OPTION:-01

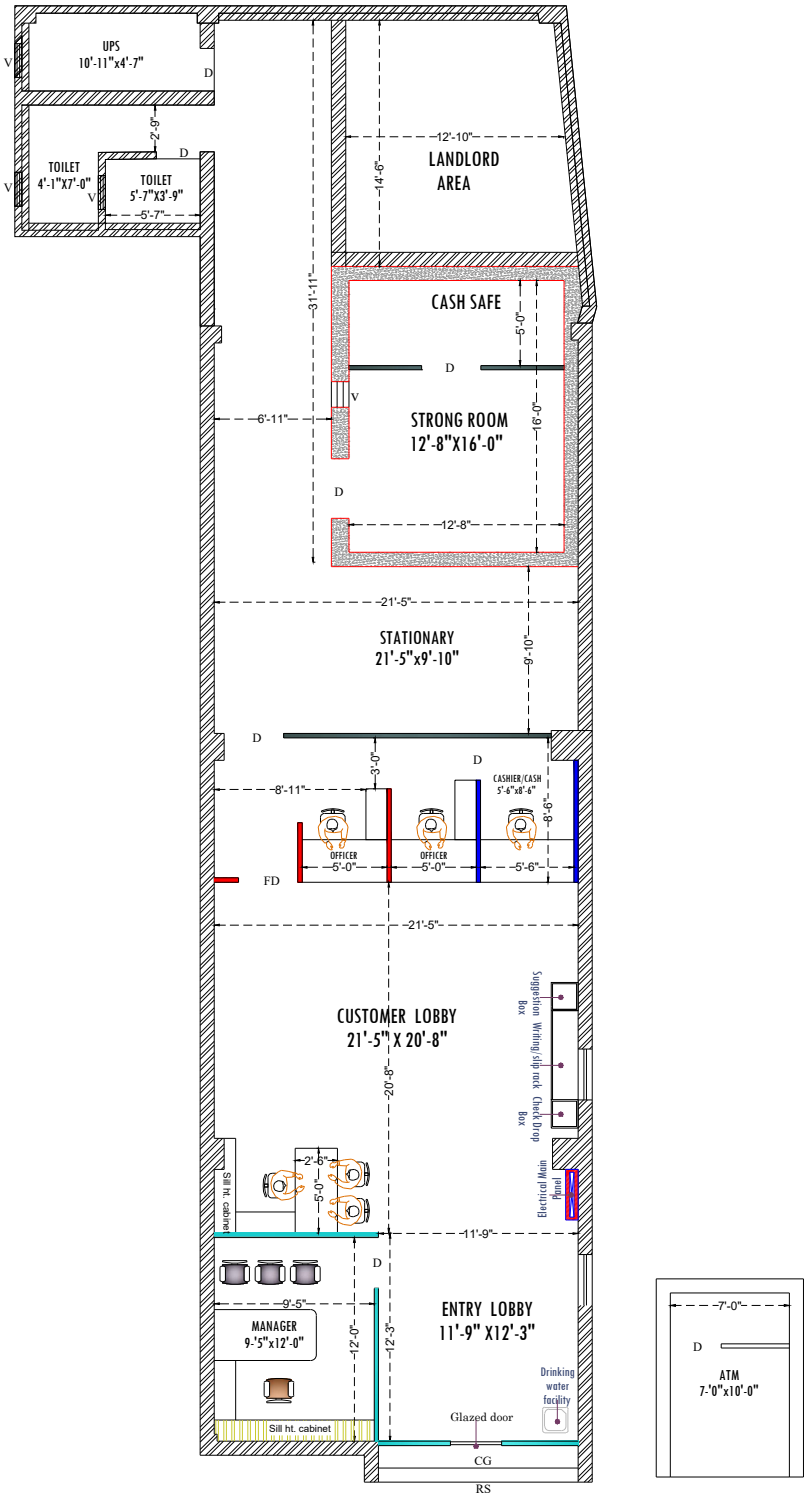

GROUND FLOOR PLAN

CARPET AREA BRANCH =1591.00 SQ.FT. (Approximate)

ATM CARPET AREA =70.00 SQ.FT. (Approximate)

TOTAL CARPET AREA BRANCH & ATM =1661.00 SQ.FT. (APPROXIMATE)

BANKING HALL AREA = 1120 sq ft. (Approximate)
CUSTOMER LOBBY AREA = 670.00 sq ft. (Approximate)

ROOF HT. 12'-2"

BEAM HT. 10'-8"

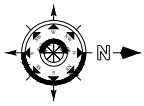

HALF HT PARTITION	
7' HT PARTITION	
SEMI GLAZED FULL HT PARTITION	
SOLID FULL HT PARTITION	

CLINT:-
CANARA BANK

PROJECT:-
PROPOSED INTERIOR LAYOUT OF **CANARA BANK**
AT- BENIPATTI BRANCH

SHEET TITLE:-
GROUND FLOOR PLAN

SCALE:	NORTH:	DATE:	DRAWN BY:	CKD BY:
NTS		07/06/2025	RAHUL SINGH	Ar. Amit Kumar

ARCHITECT:-

artcon DESIGN CONSULTANT
ARTCON DESIGN CONSULTANTS
ARCHITECTS ENGINEERS
INTERIOR DESIGNERS COMPUTER AIDED DESIGN
G-04 Laxmi Palace, Mitra Compound, Boring Road , Patna - 800001
+91 9931723771, amitkumar71@gmail.com
+91 9386777726 artcondesignconsultants.com