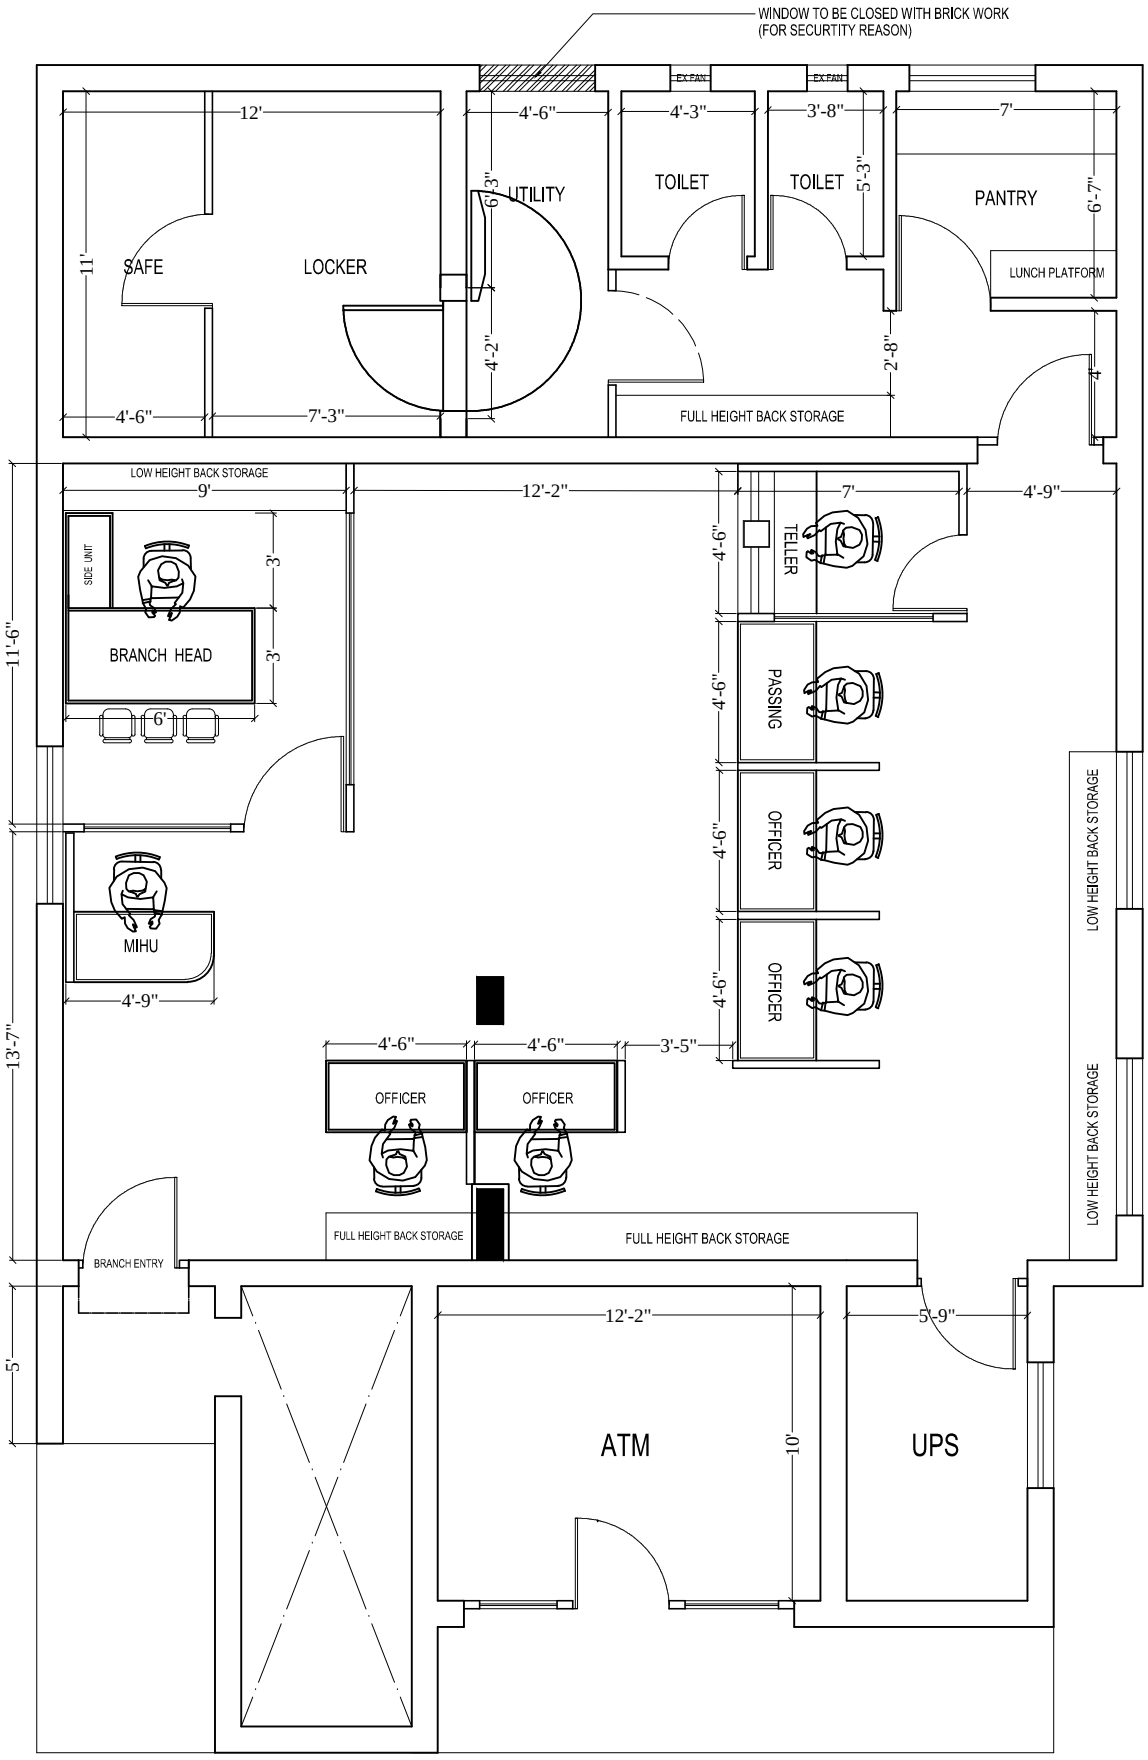

PROJECT :
PROPOSED FURNISHING LAYOUT PLAN OF KIIT CAMPUS BRANCH FOR CANARA BANK,CIRCLE OFFICE

PROPOSED IF LAYOUT	
DWG. NO. - SNA/CAN/03/25	
SHEET NO : 01	DATE : 27.05.25

Internal

ARCHITECT :
Soubhagya Nayak Associates
ADDRESS : S-3/736,NILADRIVIHAR,
CHANDRASEKHARPUR, BHUBANESWAR - 21,
MOBILE : 09937147719 ,
E-MAIL : shaubhagya.nayak@gmail.com