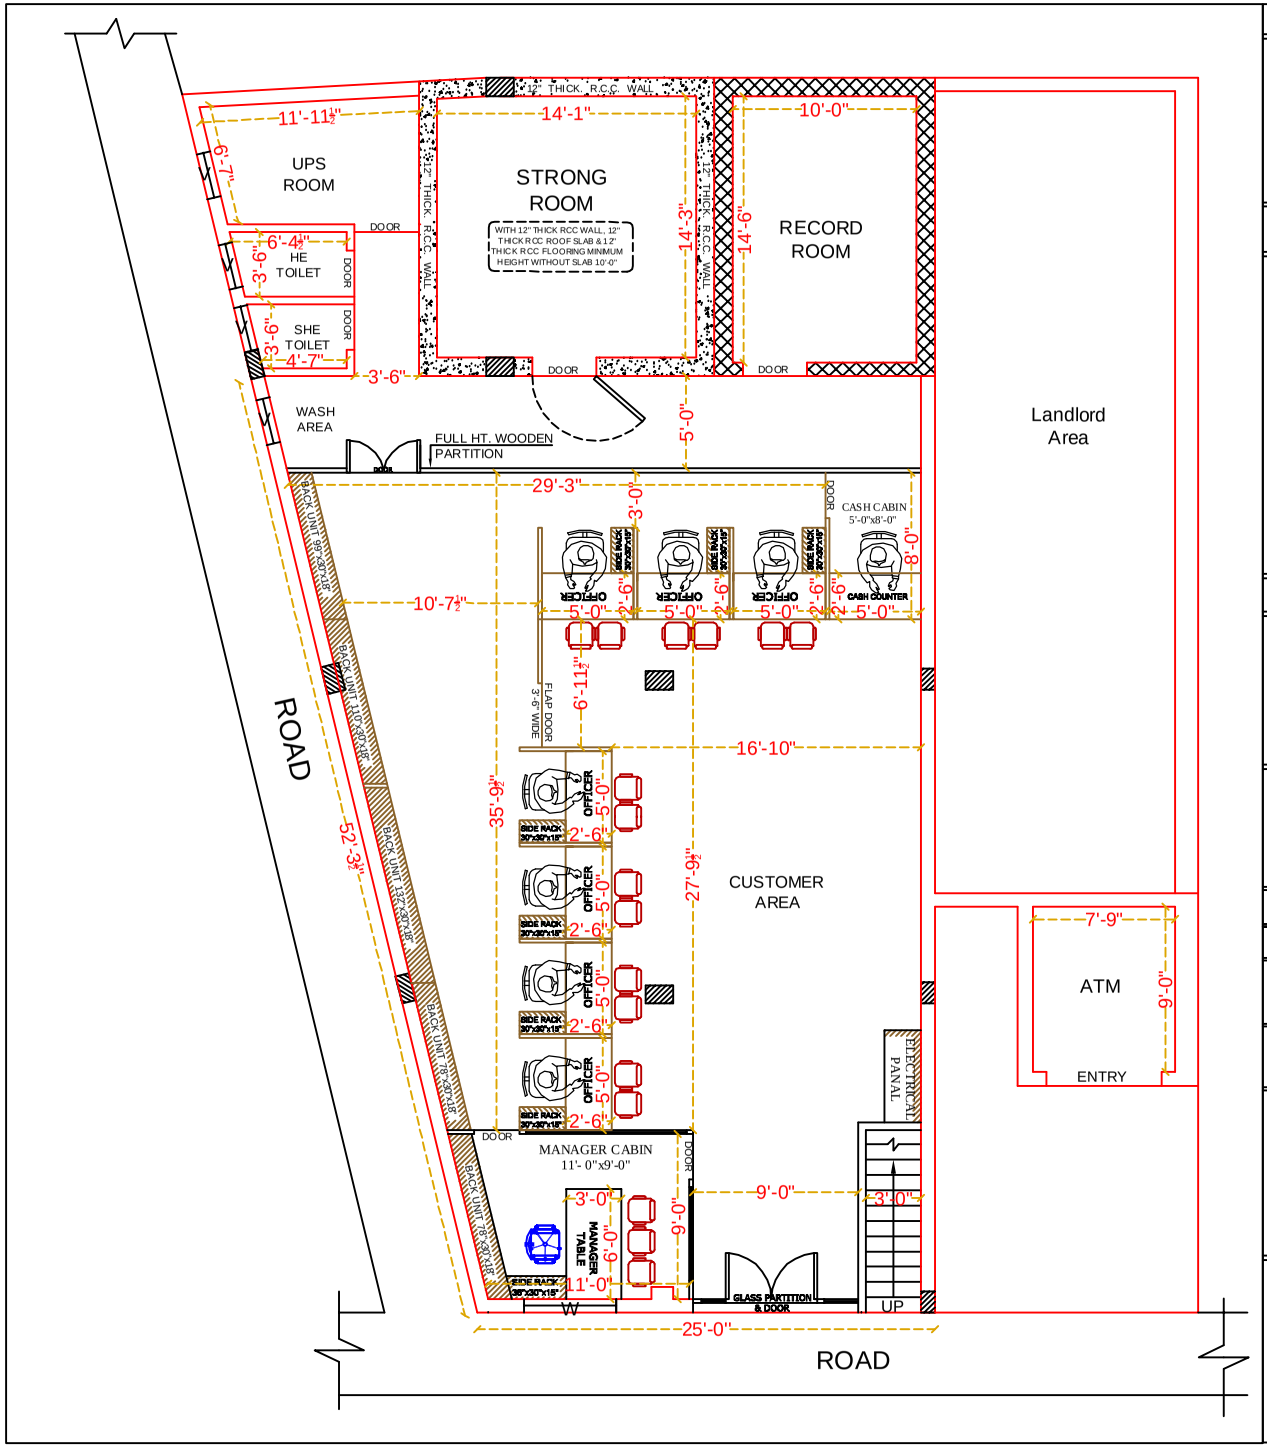

FILE NO:- C-124 / R-106/ B-158 / 676-2023

PROJECT.

MODIFIED BANK BUILDING
LAYOUT PLAN OF THE
"**CANARA BANK**"
BRANCH - "**RATAUL 18794**"
DISTT. & R/O - BAGHPAT.

OPTION :-06
DATE :- 11.03.2023 - MONDAY

SPACE FOR OFFICE USED:-

DETAIL OF AREA CHART	IN SQ.FTS.
CARPET AREA FOR BANK.	1893.42
TOTAL CARPET AREA.	**1893.42**
CARPET AREA FOR BANKING HALL	**0697.08**
CARPET AREA FOR CUSTOMER	**0575.97**

CANARA BANK

FLOOR NO.- **GROUND FLOOR**

EXISTING HEIGHT WITHOUT SLAB:-
UP TO BEAM -
FULL HEIGHT -

ANY INQUIREY /INFORMATION
CONTACT TO:- ER. ABDUL MANNAN
MOB.09997339956,09837933338

BAJAJ & ASSOCIATES
E S T D : 1 9 7 2

Ar.MANMEET SINGH BAJAJ
M/S BAJAJ & ASSOCIATES
ARCHITECT, ENGINEERS PLANNERS & VALUERS,
SOPHIA MARKET COURT ROAD,SAHARANPUR-247001
TEL.No.- 0132-272-6308,09837-69908, 098370-23300
email- manmeet2308@yahoo.com

CORPORATE OFFICE :- B-24 GROUND FLOOR ,SEC-44,NOIDA-201301(U.P.)
BRANCH OFFICE :- (01)- H.NO. 197/8 / 1 RAJPUR ROAD ,DEHRA DUN-248001(U.K.)
(02)- 333 LANE NO 02, SIYA RAM VIHAR ,NEAR INDIAN OIL PUMP, TAKROHI, INDIRA NAGAR, LUCKNOW 226016(UP)
(03)- H.NO. 5 /1 A, Aman NAGAR, opp DMW workshop,Patiala