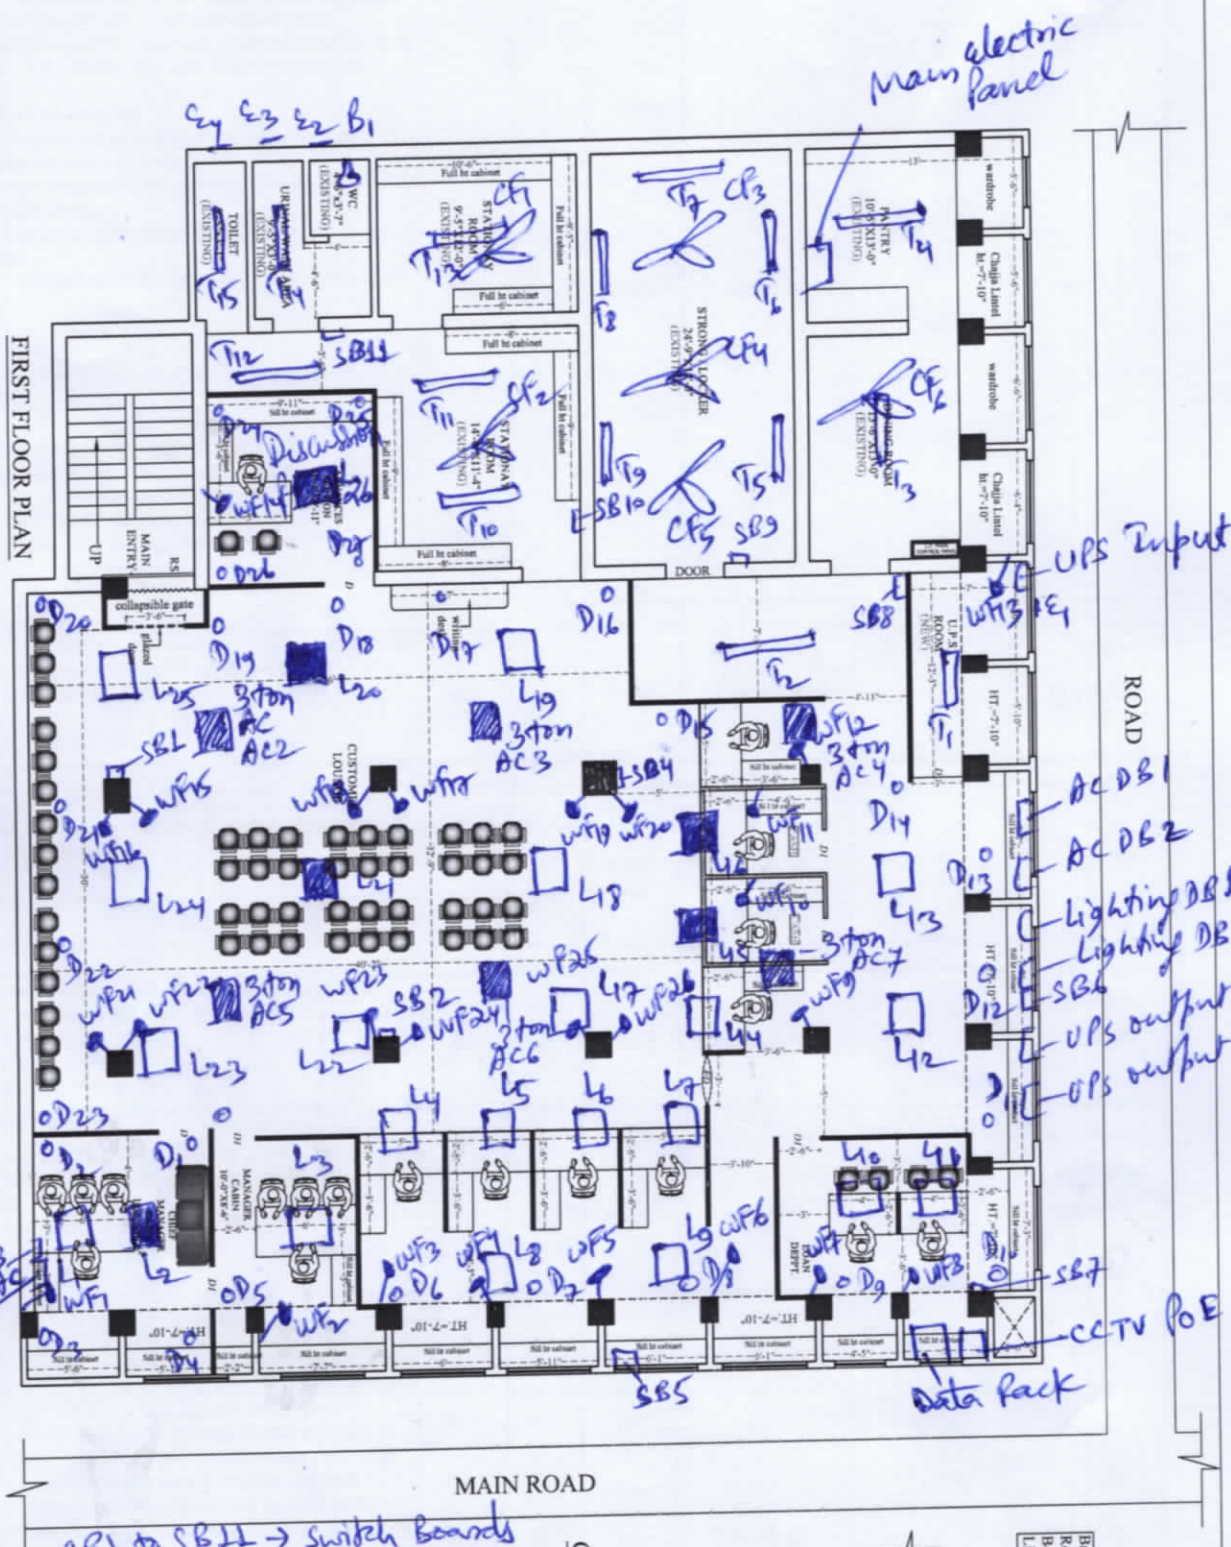

E_1 E_3 E_2 B_1

T_1 to T_{15} → Tubelights 22w

B_1 → 12w LED Bulb

E_1 to E_4 → Exhaust Fan

D_1 to D_{27} → 12w LED downlighter

L_1 to L_{26} → 36w 2x2' LED lights

CF_1 to CF_6 → Ceiling Fan

WF_1 to WF_{26} → wall mounted Fan

■ → UPS lights

1.5ton Split AC - 1 no.

3ton Cassette AC - 6 nos.

NOTES

All dimensions to be read not to be scaled.
This drawing supersedes all other previous drawings.
This drawing is to be read in conjunction with relevant structural drawing and any discrepancy noticed should be get clarified before execution.
The drawing is the property of the architects.
Any reproduction or transmission of the drawing should only be done after a written permission of the architects.
Any defaulter or looks to be sued for the violation of the copyright act.

LEGENDS:-
FULL HT. PARTITION
HALF HT. PARTITION
CASH CABIN PARTITION

DRAWN BY: NIRAJ KUMAR
CHECKED BY: AR. SUMON KUMAR
DATE: 15-07-25
REVISION
NORTH
SHEET TITLE: (D-1)
DRAWING TITLE: INTERIOR LAYOUT
SCALE: NOT TO SCALE
PROJECT: PROPOSED INTERIOR LAYOUT OF CHAIBASA BRANCH
CLIENT: CANARA BANK
STAMP
ARCHITECT: VastuKriti, Jamshedpur, Patna
email :- vastukriti06@gmail.com
email :- vastukriti326@gmail.com
architecture interior town planning