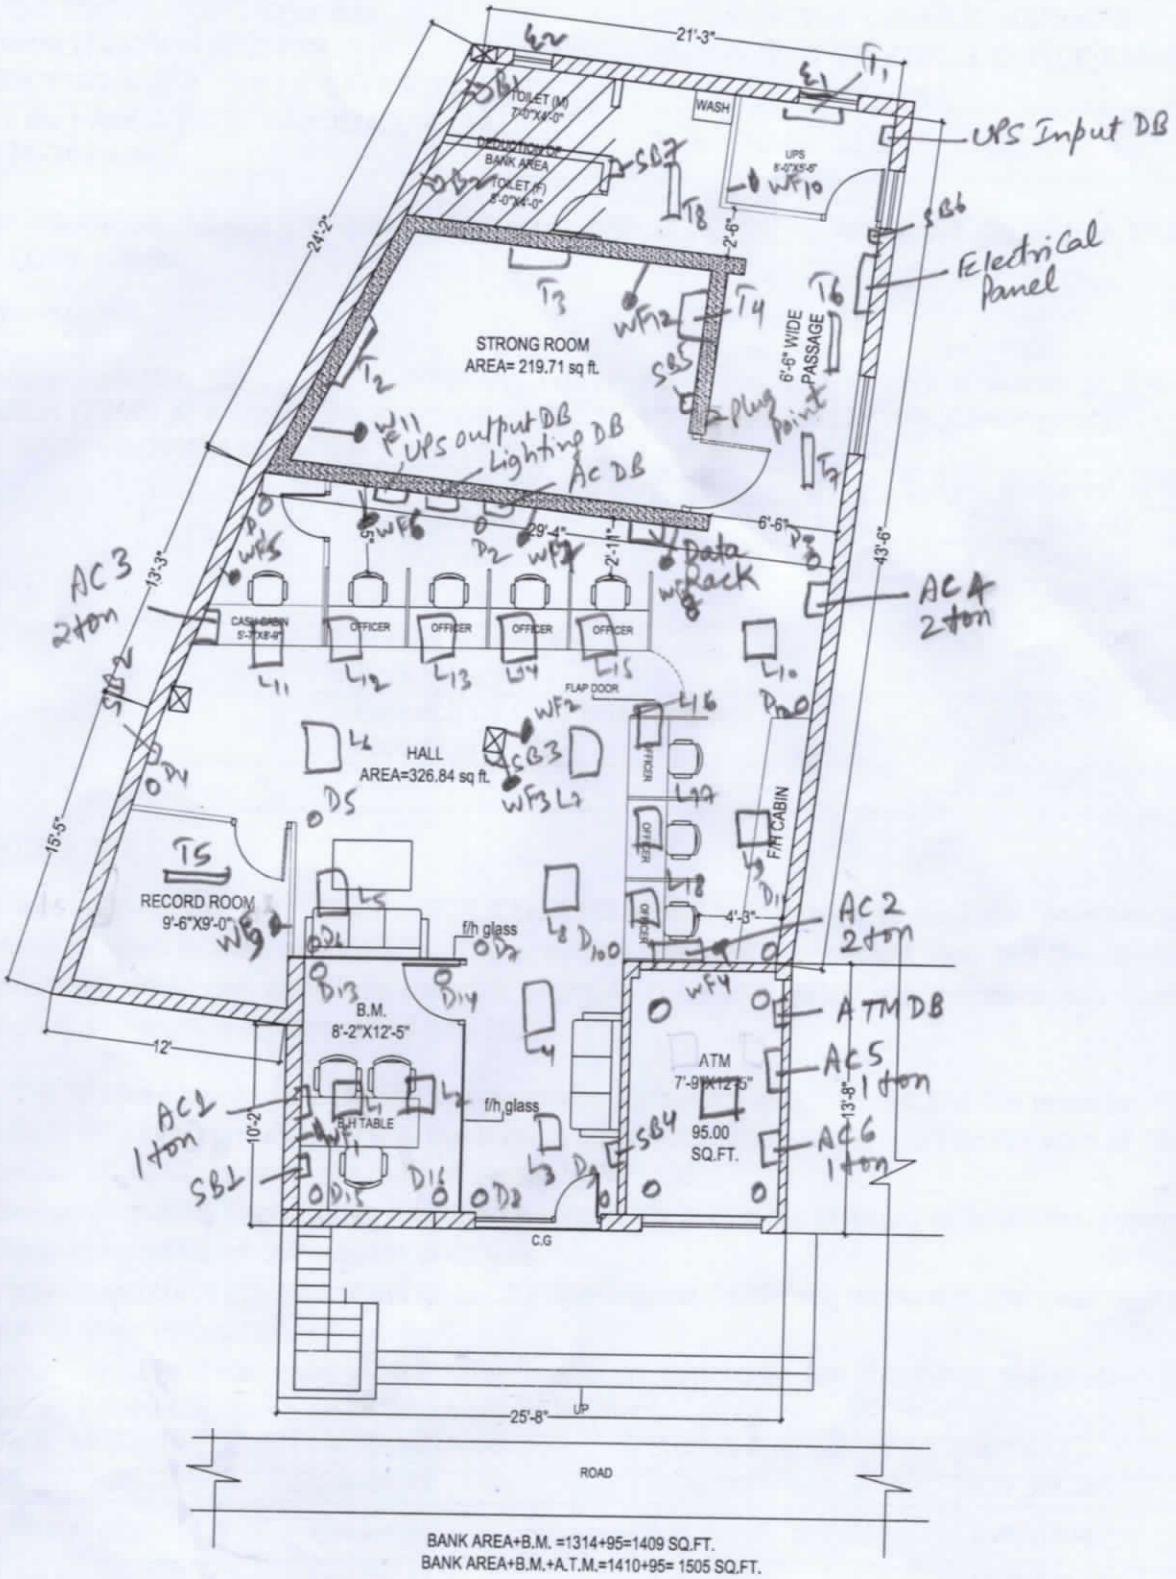

BANK AREA+B.M. =1314+95=1409 SQ.FT.
BANK AREA+B.M.+A.T.M.=1410+95= 1505 SQ.FT.

PROPOSED INTERIOR LAYOUT FOR CANRA BANK, CHAKULIA	SHEET NO -ARC/01 2025.03.10	