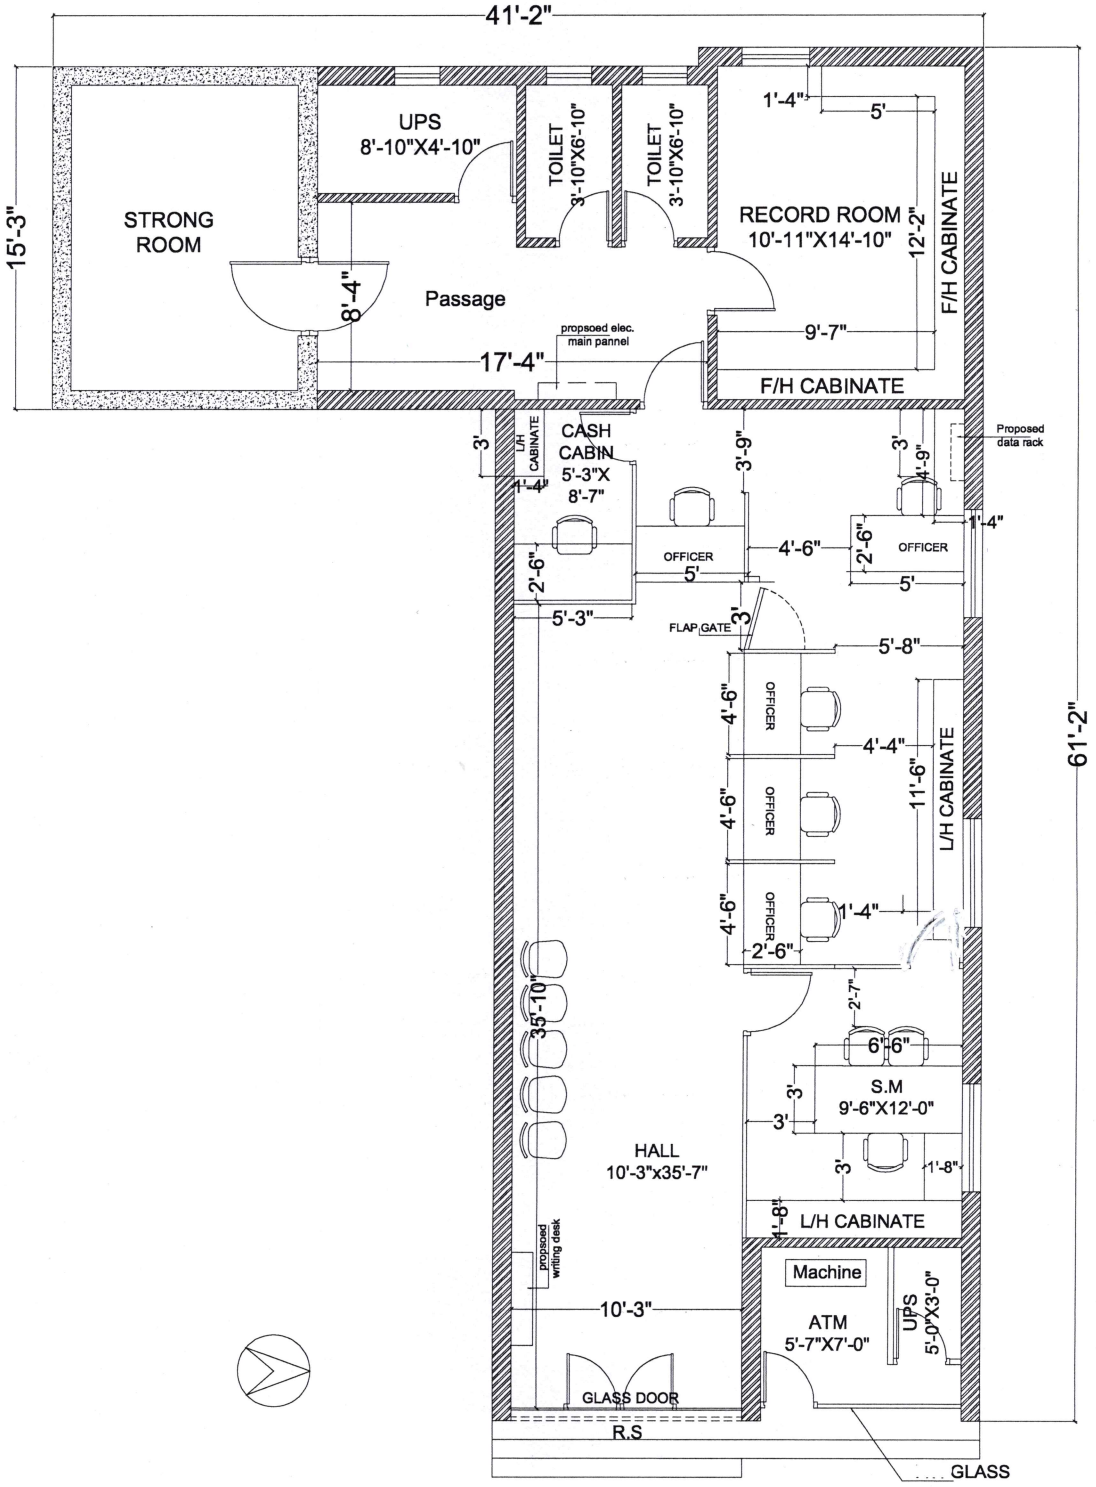

PROPOSED INTERIOR LAYOUT FOR CANARA BANK AT TUPUDANA,RANCHI.	SHEET NO:-AR/01 DATE:- 2025-05-20	Design Oriented Techniques 303 Umiia apartment, Tharpakna, Ranchi-834001 email:dotconsultant@gmail.com Website:www.dotconsultants.in Tel:+9634114278, 9471650077 DESIGN ORIENTED TECHNIQUES WWW.dotconsultants.in

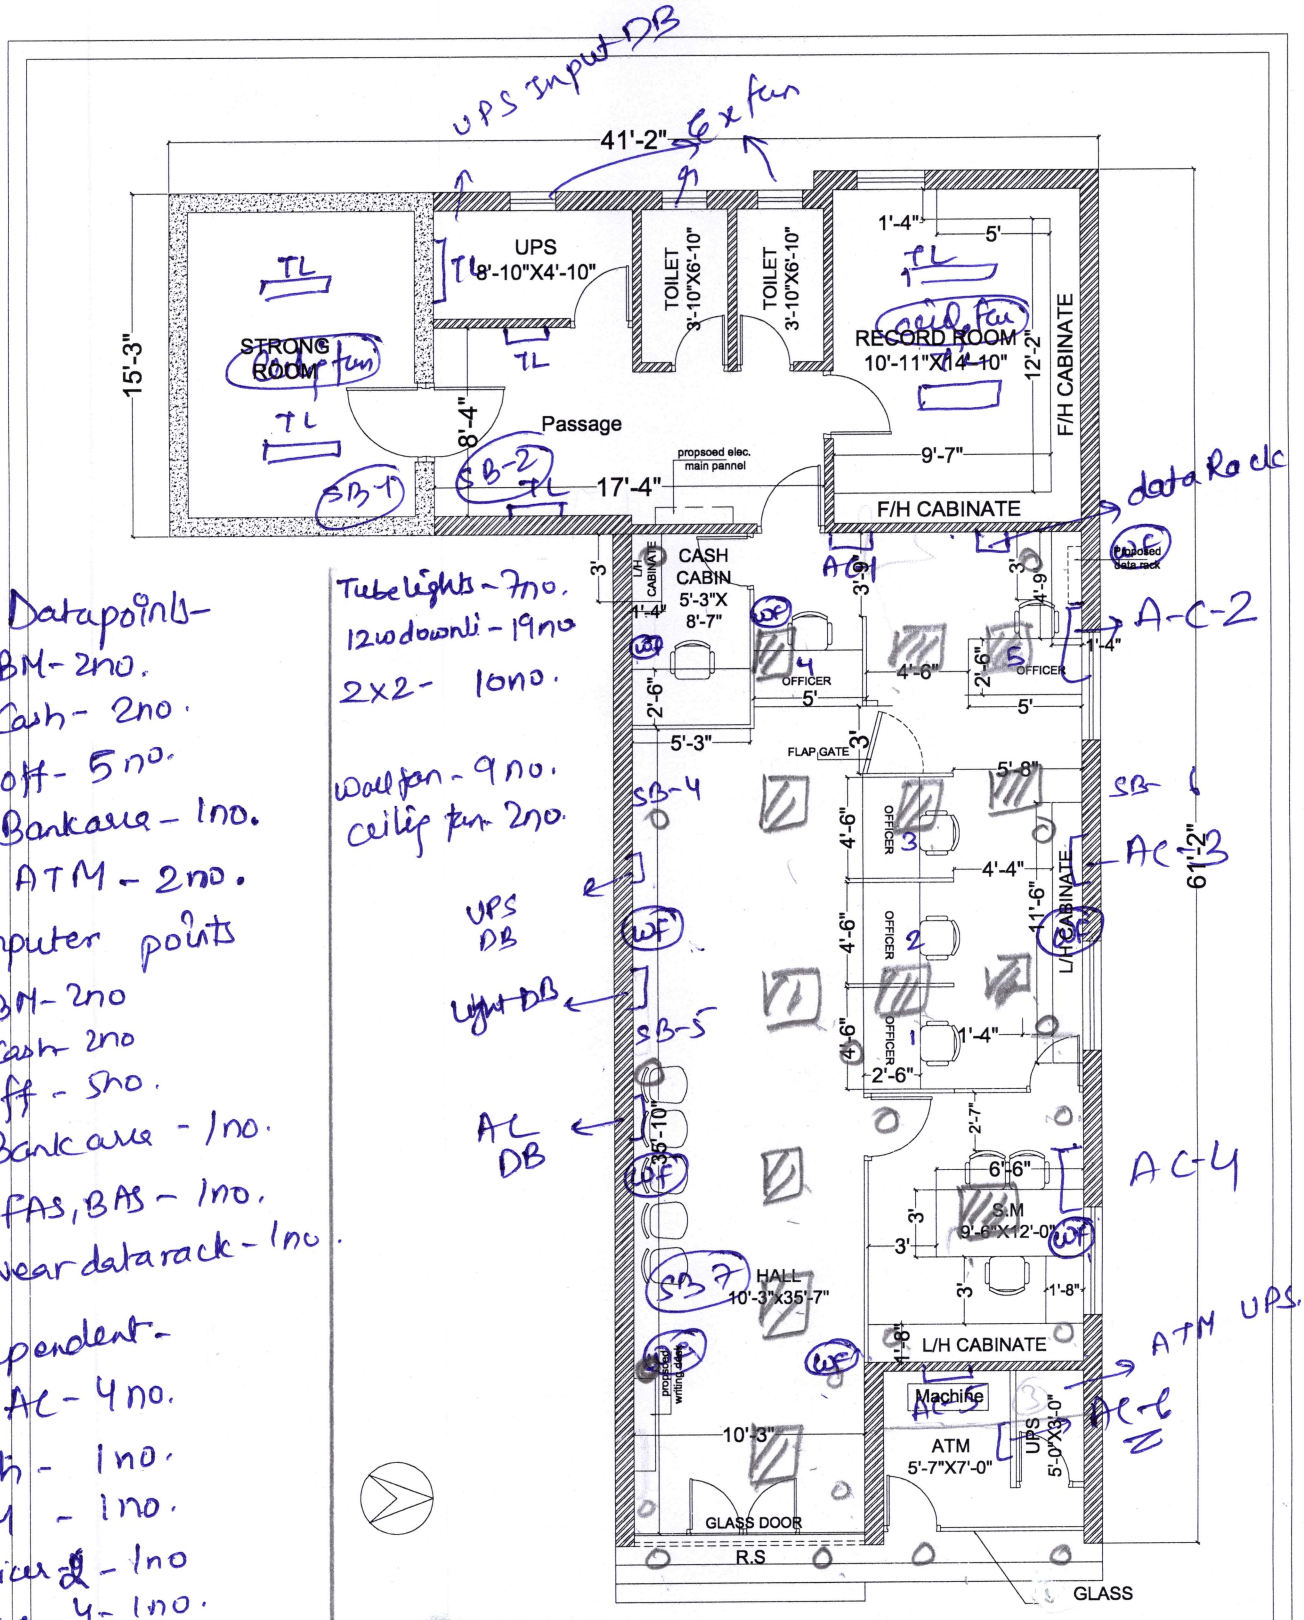

Branch Carpet Area=
Atm=
Total area=

PROPOSED INTERIOR LAYOUT FOR CANARA BANK AT TUPUDANA,RANCHI.	SHEET NO:-AR/01
	DATE:- 2025-05-20

Design Oriented Techniques
303 Urmila apartment, Tharpakna, Ranchi-834001
email:dotconsultant@gmail.com
Website:www.dotconsultants.in
Tel:9934114276,,9471550077
DESIGN ORIENTED TECHNIQUES
www.dotconsultants.in