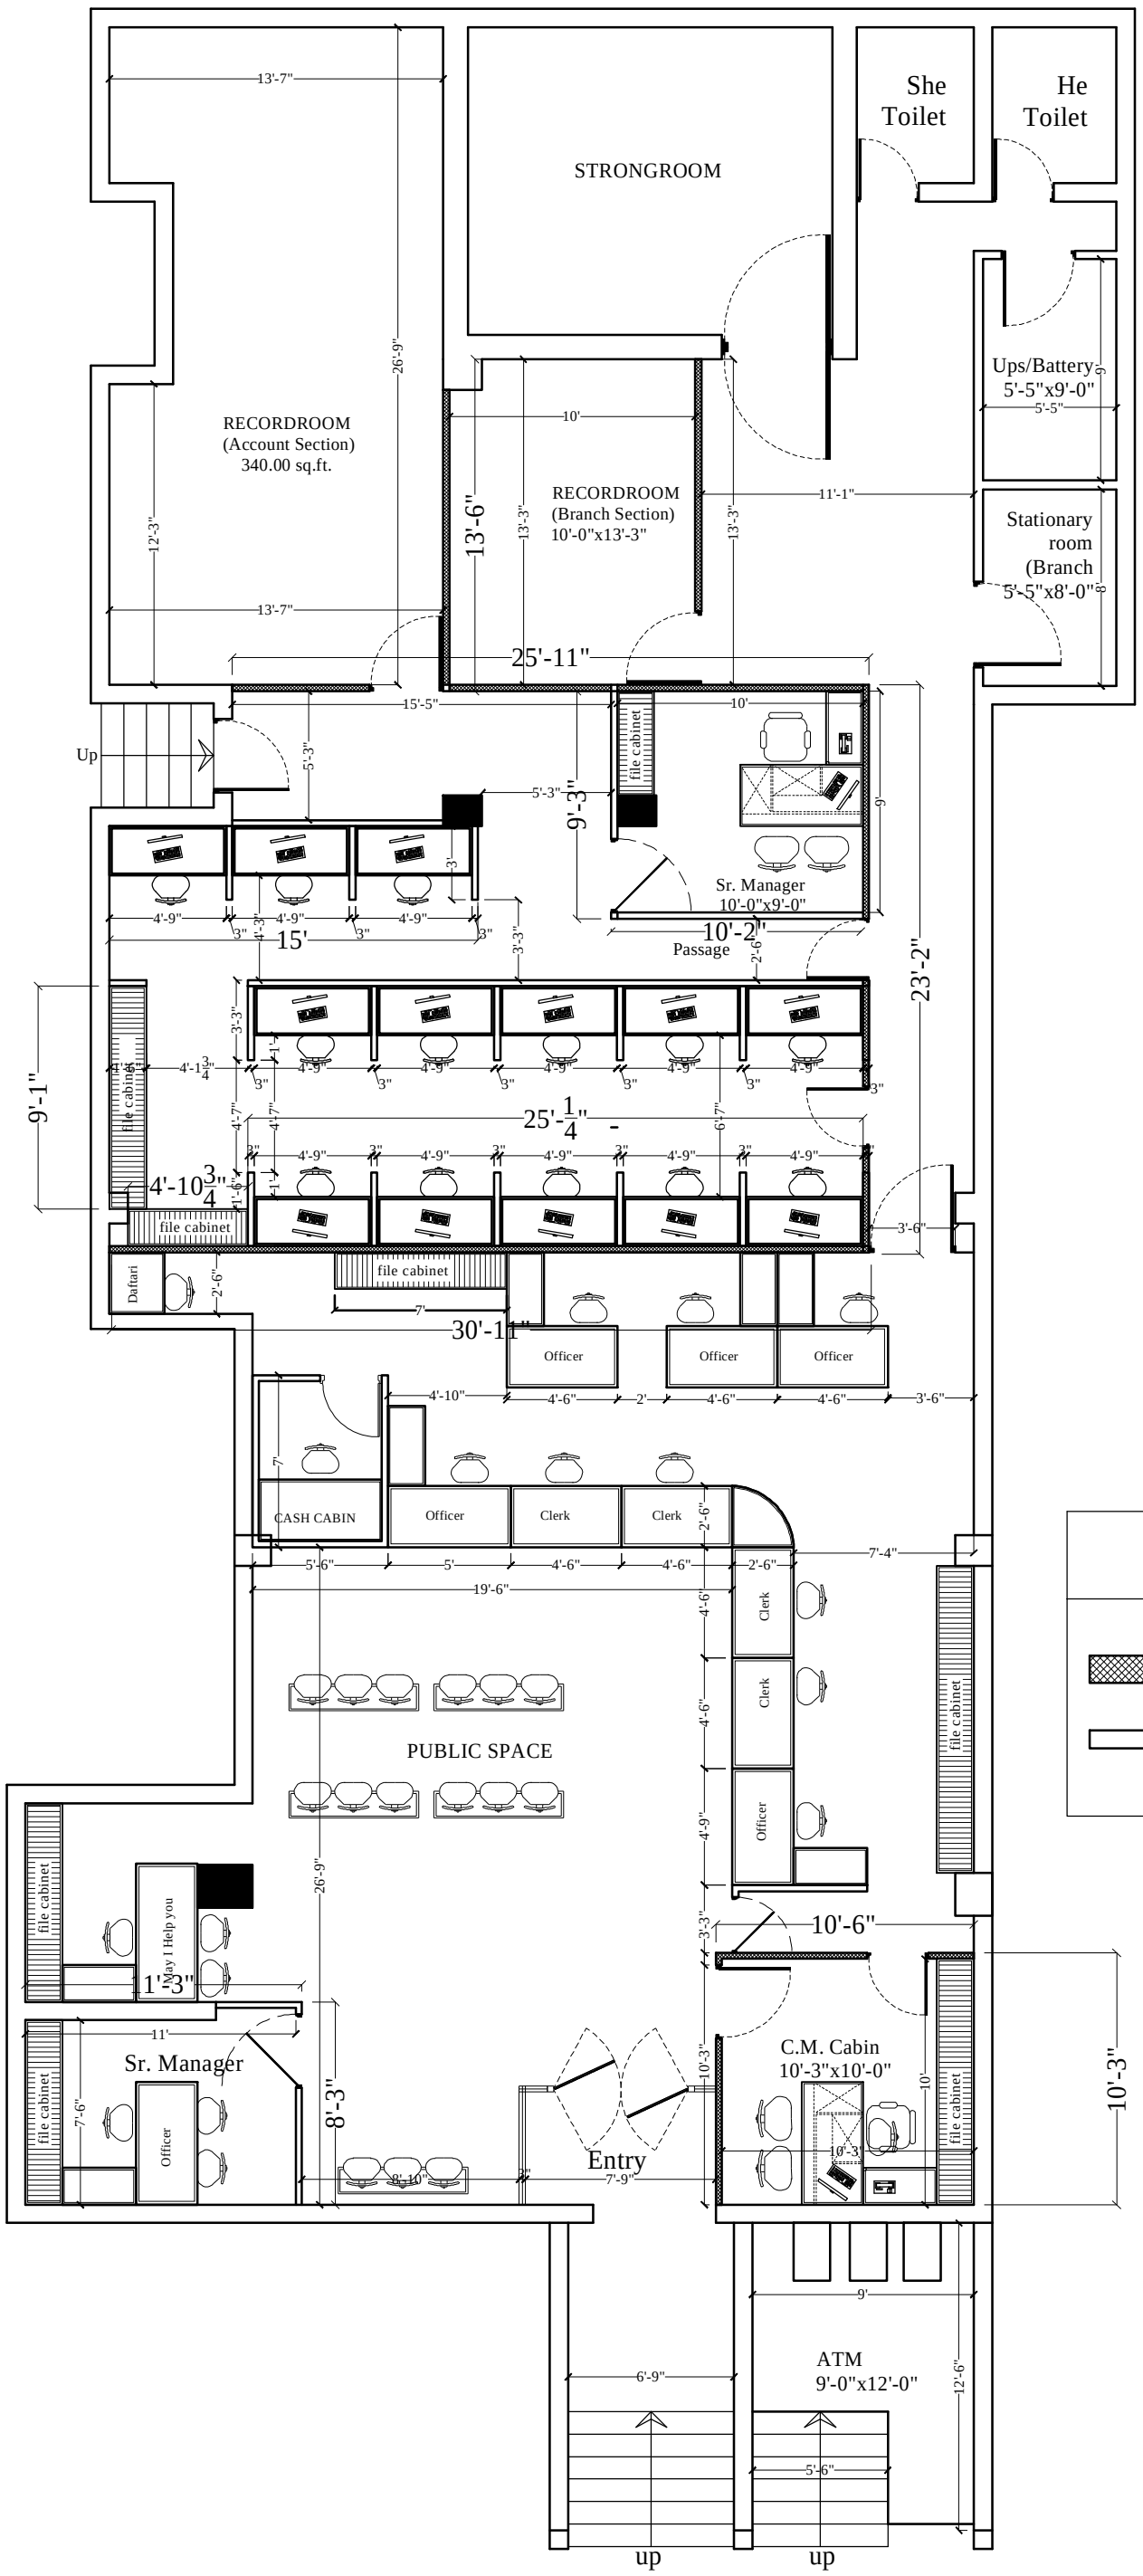

LEGENDS

FULL HEIGHT PARTITION

LOW HEIGHT PARTITION

PROPOSED INTERIOR PLAN OF CANARA BANK, TRANSPORT NAGAR BRANCH, **AGRA**

UPPER GROUND FLOOR

OPTION-3

N W E S

ARDECO
ARCHITECTS, VALUERS & INT. DESIGNERS AND ENGINEERS
118/S-3 MARUTI PLAZA,
SANJAY PLACE, AGRA
PH.NO. - 2525060, 2526060